X-330 68-A

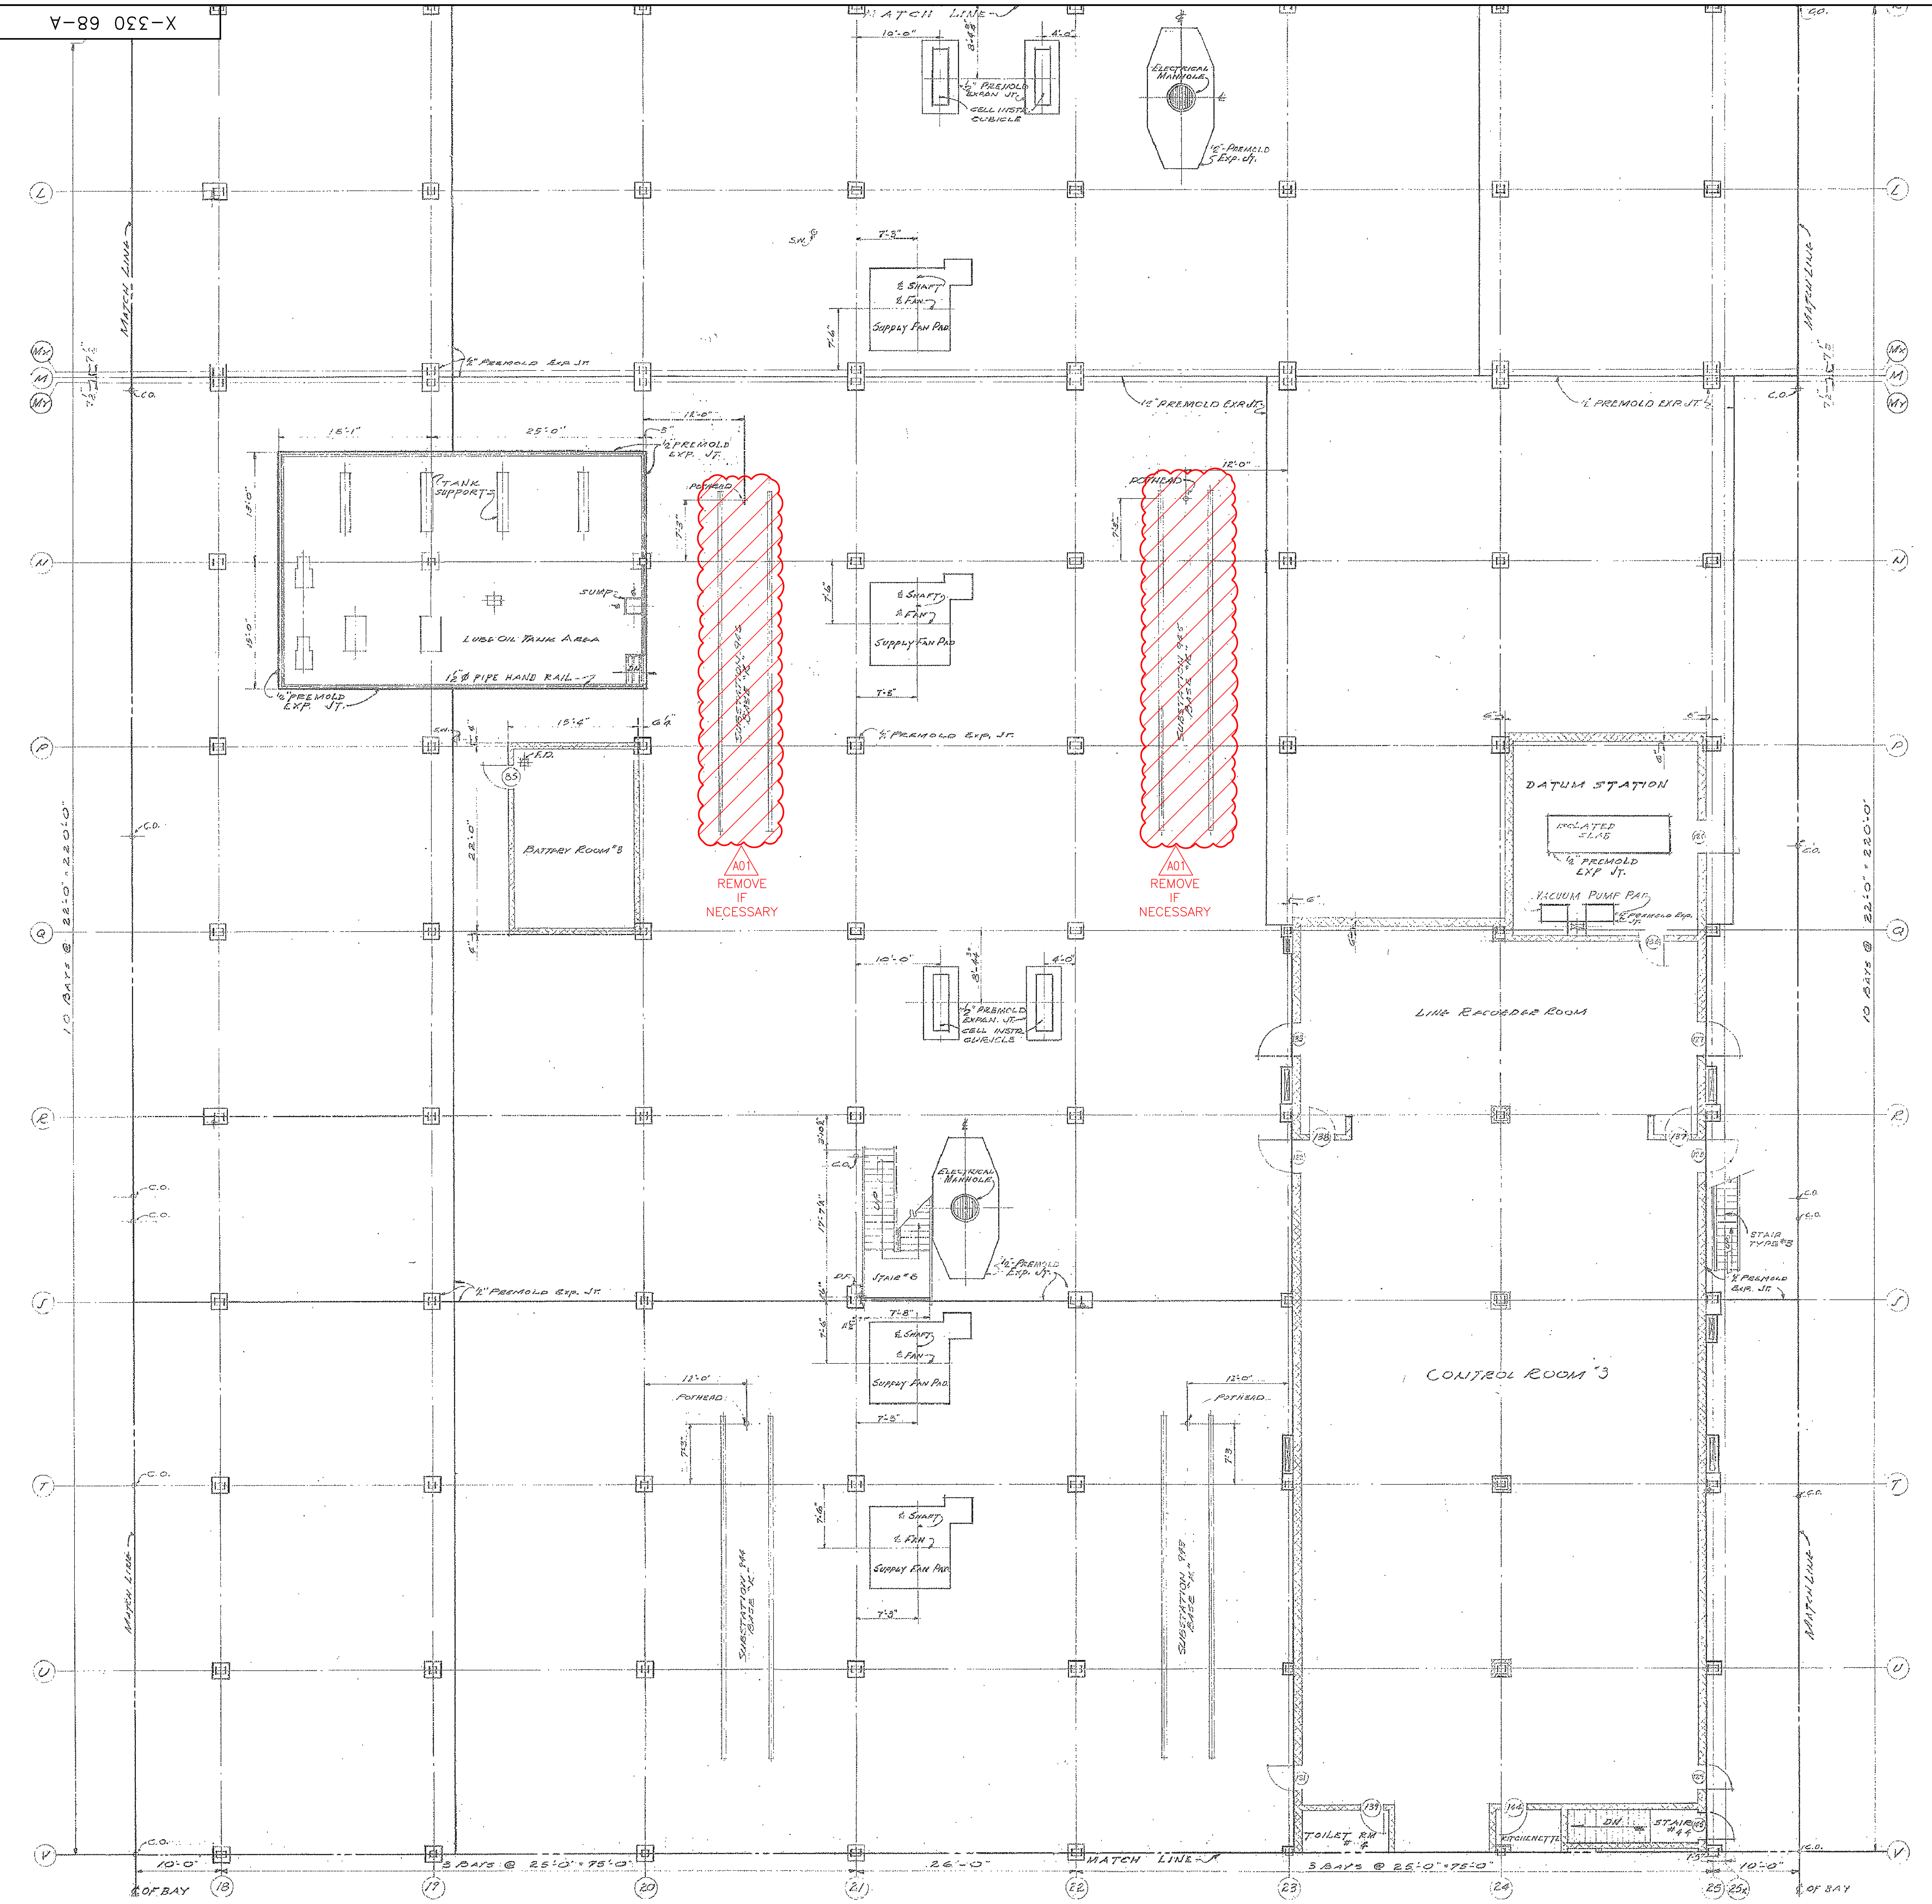

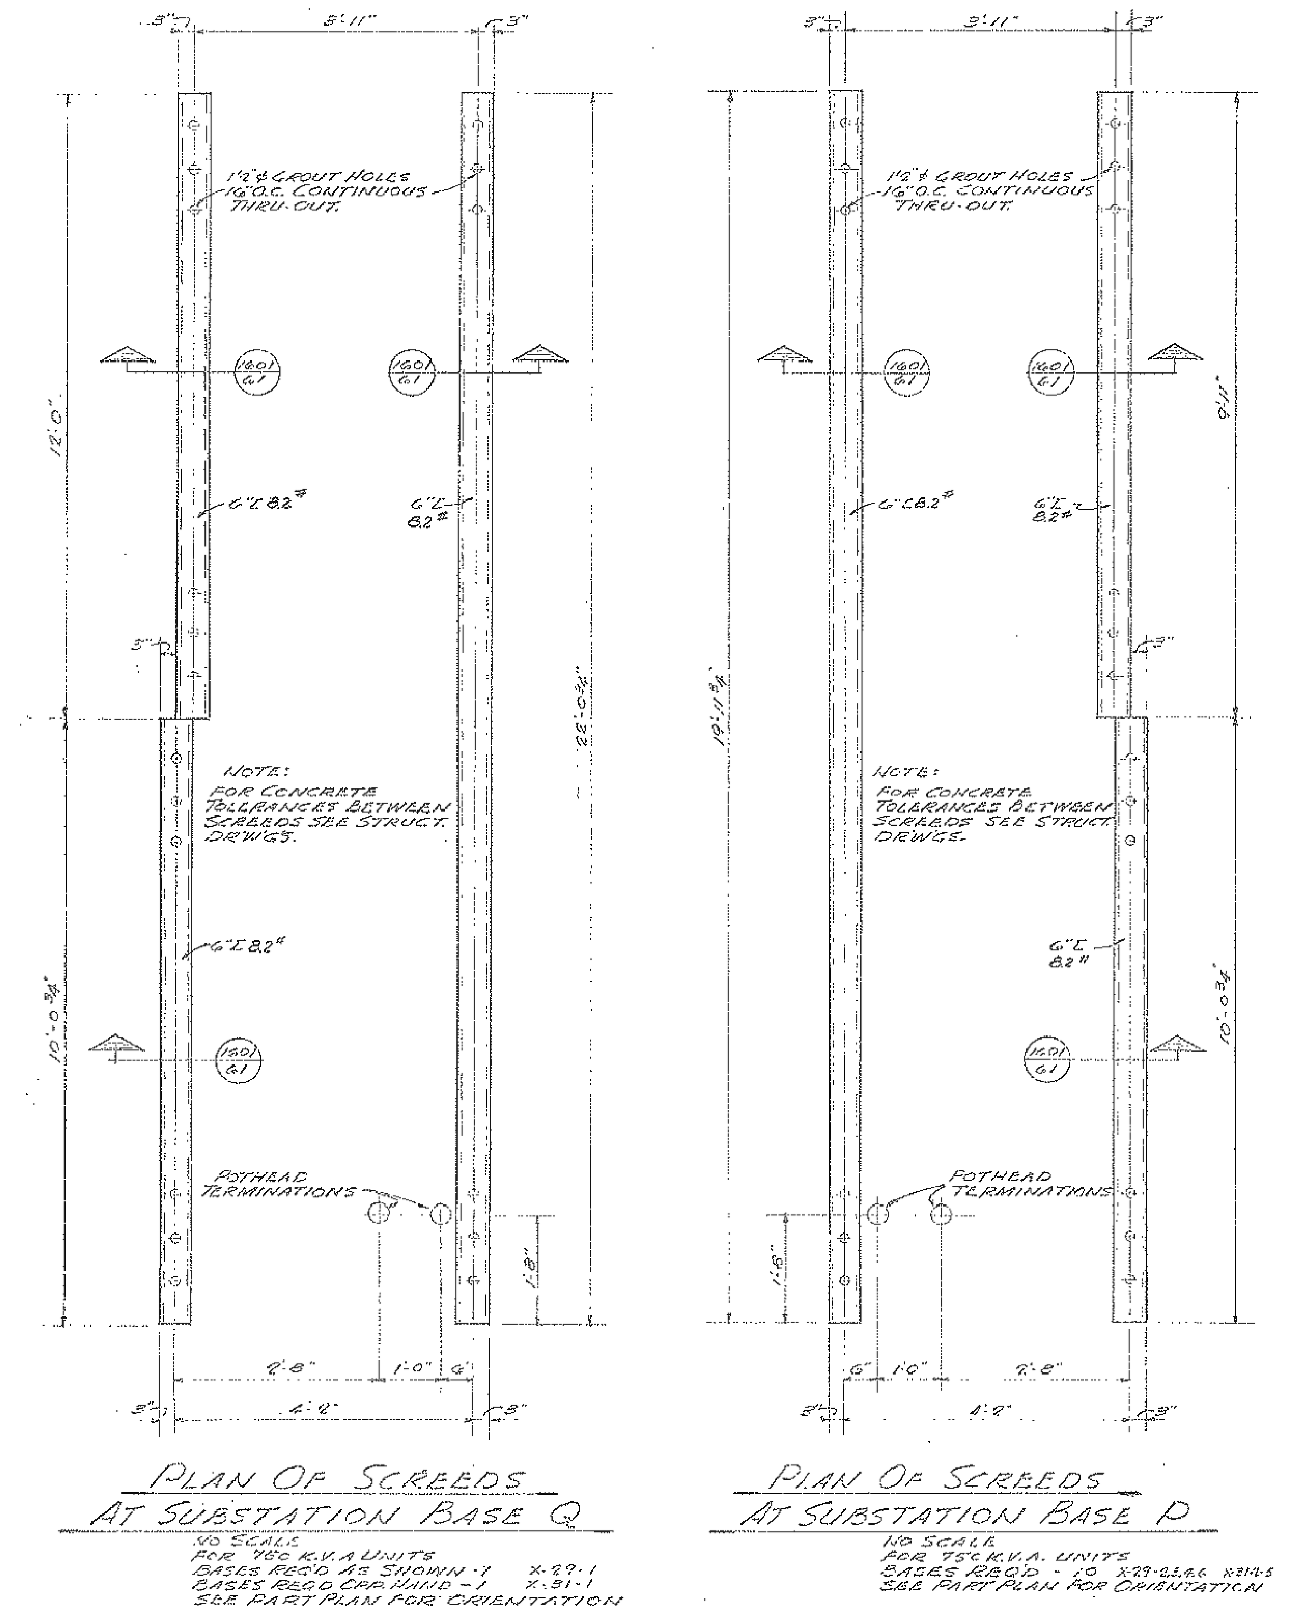

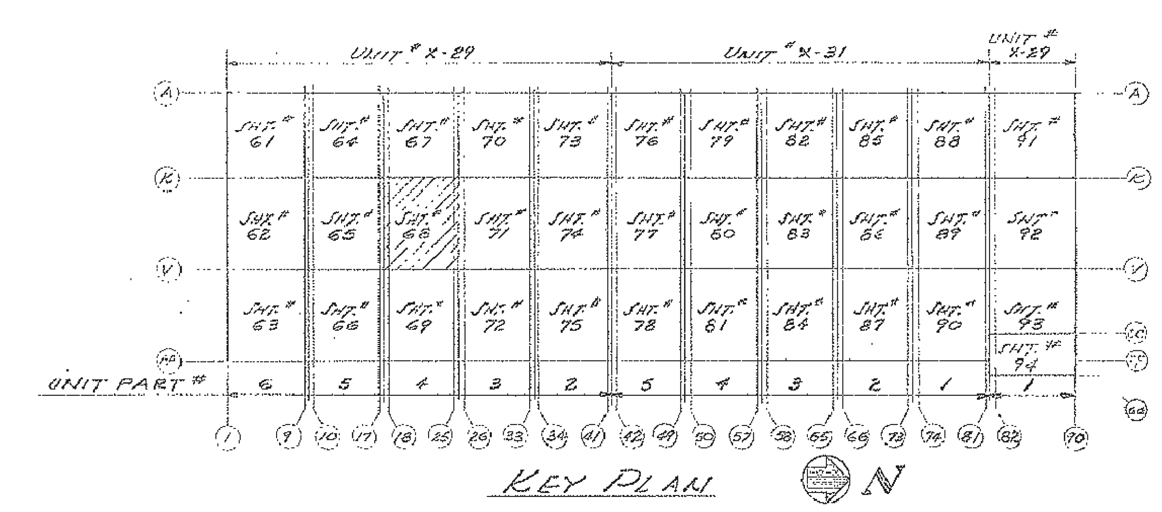

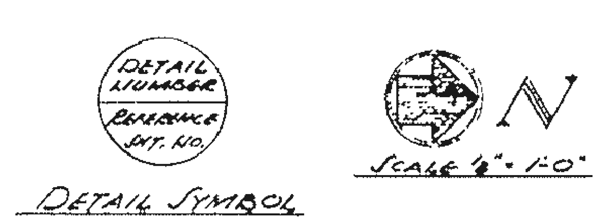

POOR QUALITY ORIGINAL

This document has been reviewed and is UNCLASSIFIED and NOT UCNI. This review does not constitute clearance for public release.

CHAD EALEY (Affiliate) Digitally signed by CHAD EALEY (Affiliate) Date: 2025.05.12 11:14:02 -04'00'

\#192 — Authorized Derivative Classifier — DIG. SIGN. — Date

* DESIGN MANAGER: APPROVAL AND DATE:

WAYNE HACKER (Affiliate) Digitally signed by WAYNE HACKER (Affiliate) Date: 2025.07.17 16:09:45 -04'00'

SHEET NO.	TITLE
202	STAIR TYPE #3
7	LUBE OIL TANK AREA & BATTERY RM.
53	CONTROL RM #3
2012-E 66	SUBSTATION BASES
1-100-S 2012-E	MANHOLES
38	MAIN STAIRS
2-M-9-M	PLUMBING
2000-M	RECIRCULATING WATER
2,3,4,5	DOOR DETAILS
8-S, 95	EXPANSION JOINT
10-S, 3000-M	CELL INSTR. CUBICLE
1050-1051-S	BRACING
10-S, 108-M	SUPPLY FAN PADS

REFERENCE DRAWINGS

BASE DOCUMENT: X-330 68-A, REV. 0 CAD OVERLAY

REV. NO.	DATE	ISSUED FOR	BY	APP. DATE
A01	1/22/25	CFC PER ESO E6663-001	WKB/EVC	DIG. SIGN.
0	[illegible]	RE-ENT. [illegible] RECEIVED FROM [illegible] DATED 6-7-55	[illegible]	

UNITED STATES ATOMIC ENERGY COMMISSION

GIFFELS & VALLET, INC.
ENGINEERS
DETROIT 26, MICHIGAN

DRAWING TITLE
GROUND FLOOR PART PLAN

DRAWING APPROVED — DATE	DRAWING APPROVED — DATE	DRAWING APPROVED — DATE
C. J. Steigleder 6-[illegible]-53 ENGINEER	R. A. WALKER 6-11-53 CARBIDE CARBON CHEMICAL CO.	R.B. SOMERS 6-11-53 A. E. C. ENGINEER

DRAWN D. P. HAMILL — DATE 2-13-53 — CHECKED [signature] — DATE 2-4-53 — JOB 51-163-X

IN CHARGE J. PFAENDTNER — DATE 6-4-53 — CHIEF L. V. GIBBS — DATE 6-5-53

PROJECT "X" PORTSMOUTH AREA — BUILDING X-330 — SHEET 68-A — REV. A01